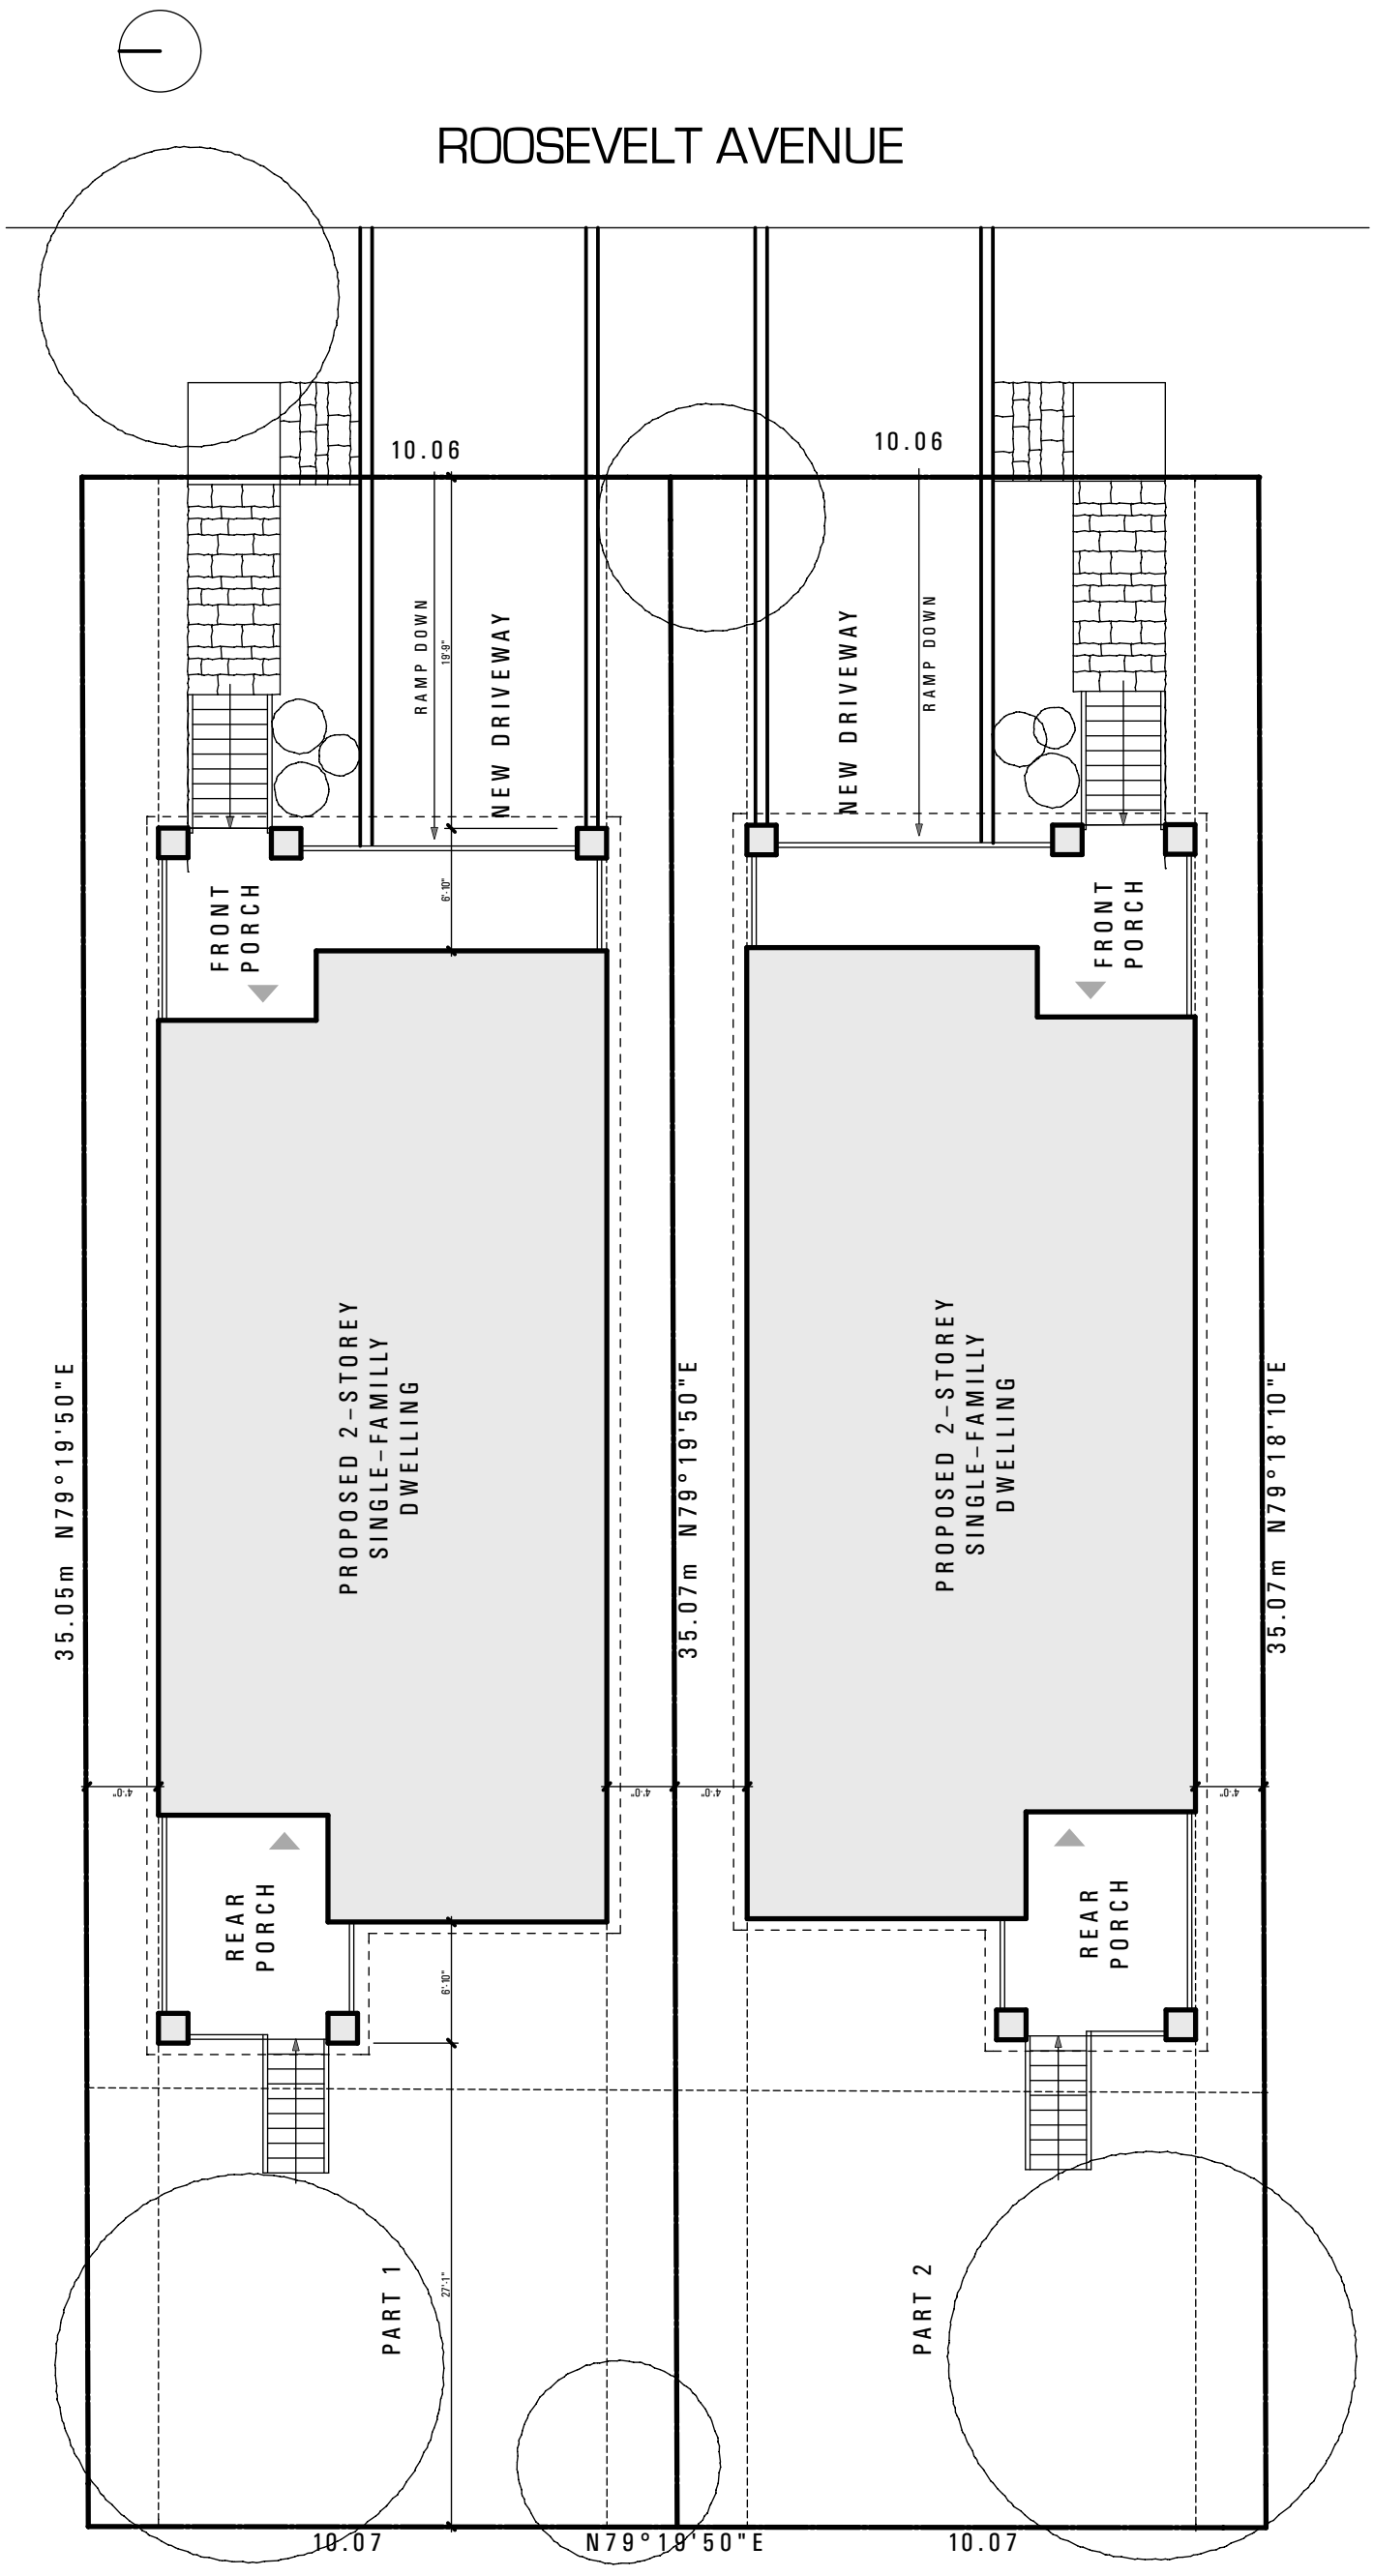

ATELIER 292 ARCHITECT INC.
292 main street ottawa ontario K1S 1E1
phone: 613/231.2245 fax: 613/234.3176
www.atelier292.com

PROJECT:	562 - 564 ROOSEVELT				
SHEET NAME:	SITE PLAN				
DATE:	1/9/09			PROJECT NUMBER:	0855
DRAWN BY:	ER	CHECKED BY: PF	SCALE: 1:125	SHEET NUMBER:	A-1.1